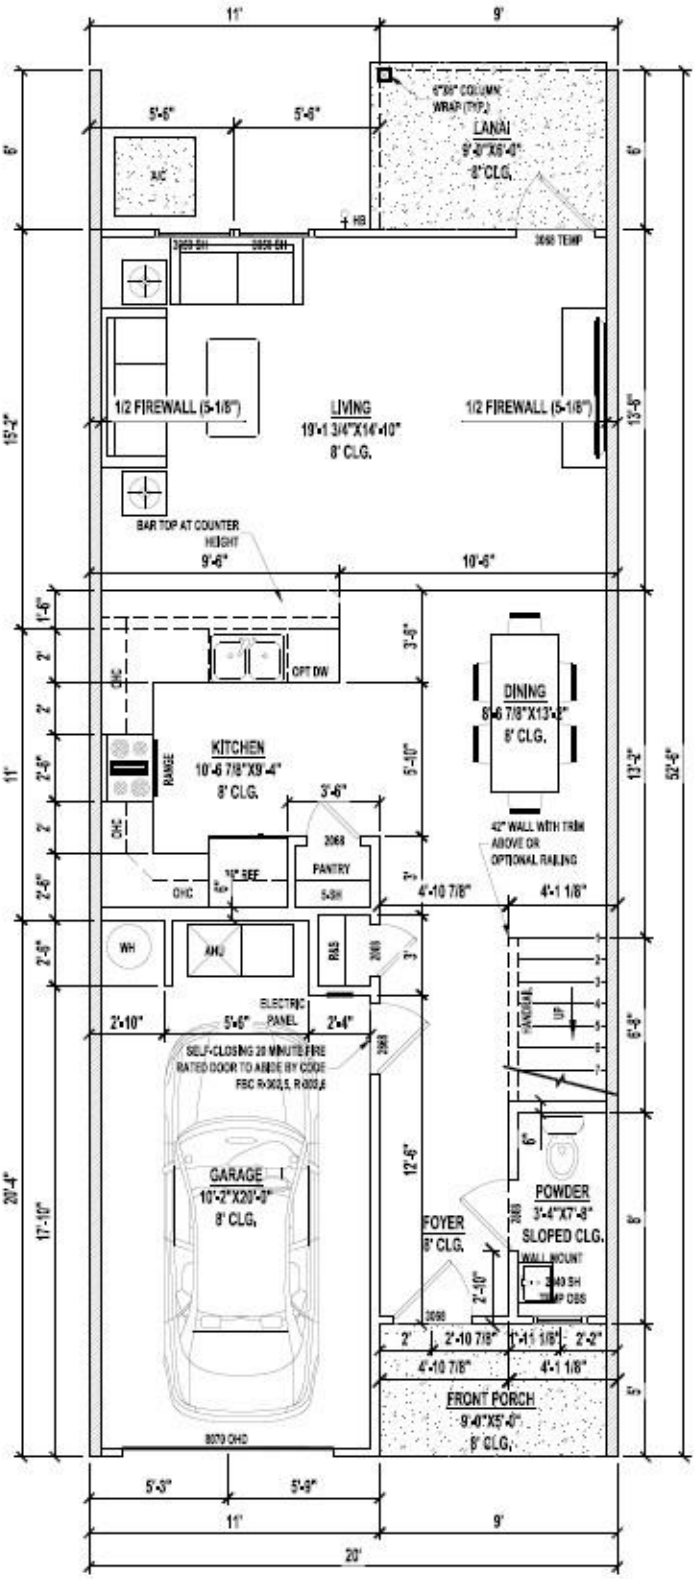

3 1ST FLOOR PLAN | MIDDLE UNIT
A1.5 SCALE: 1/4" = 1'-0"

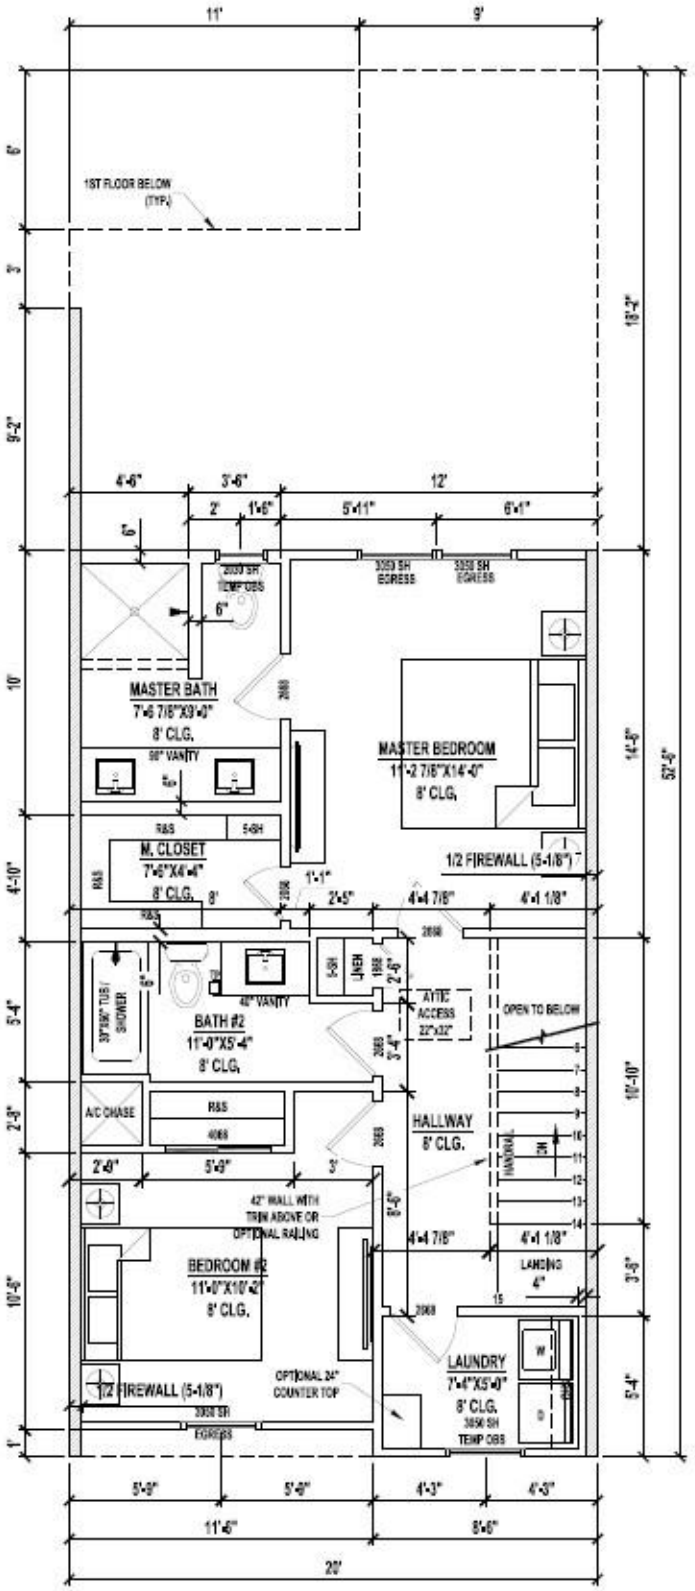

1 2ND FLOOR PLAN | MIDDLE UNIT
A1.5 SCALE: 1/4" = 1'-0"